
PLAN OF SUBDIVISION OF PORTION OF THE EAST 428 FEET OF BLOCK G OF THE WEST 1/2 OF SECTION 20 TOWNSHIP 12 NEW WESTMINSTER DISTRICT

Pursuant to Registered Plan 16898
Scale : 1 inch = 100 feet

29180

REF. 437063E
Deposited in the Land Registry Office at New Westminster B.C. this 14 day of MAR. 1966

John Hetherington
Registar

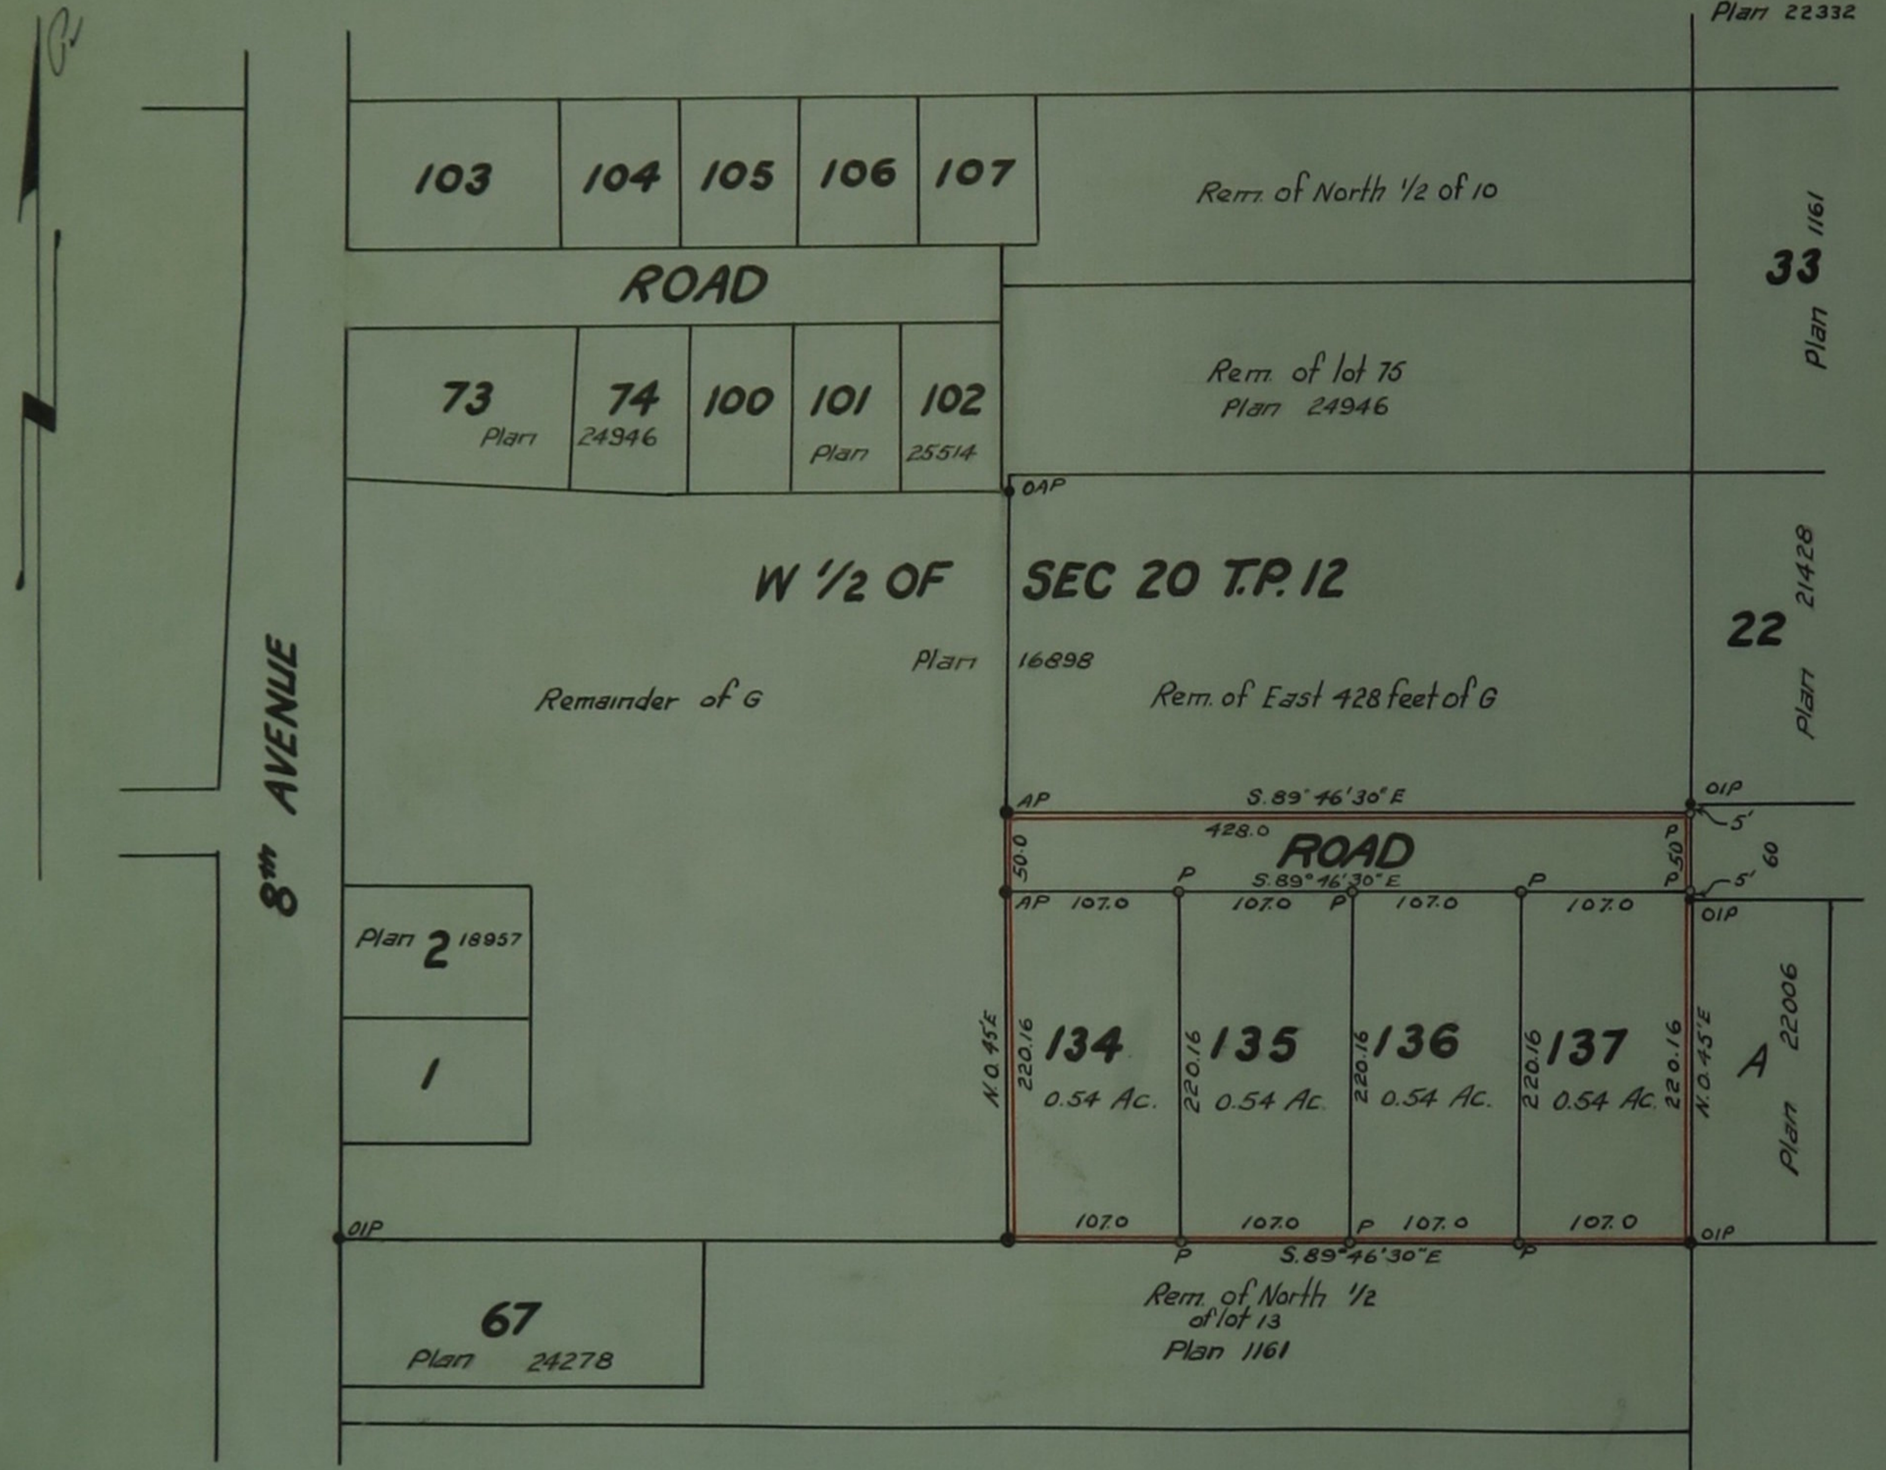

Legend
- OAP = Old Aluminum post found
- OIP = Old iron post found
- AP = Aluminum post set
- P = Cedar post set

Bearings ast. and derived from Plan 22006

I Vernon Edge of Harney B.C. a British Columbia Land Surveyor make oath and say that I was present at and did personally superintend the survey represented by this plan and that the survey and plan are correct The said survey was completed on the 22nd day of February 1966

Sworn before me this 23 day of February 1966 — Vernon Edge

A Notary Public in and for the Province of British Columbia

Owner Bate Annas Lwawa

Witness

Owner Annie Aleksandra Lwawa

Witness

Owner Eino Edward Stray

Witness

Owner Aino Linnea Stray

Witness

Approved under the Land Registry Act this 9 day of March 1966

Engineer for Maple Ridge Approving Officer