
PLAN OF SUBDIVISION OF LOT 2
OF SUBDIVISION OF PORTION OF LOT 3
OF PART OF LOT 12 OF SECTION 36
BLOCK 6 NORTH
RANGE 1 EAST OF COAST MERIDIAN
NEW WESTMINSTER DISTRICT
Pursuant to Registered Plan

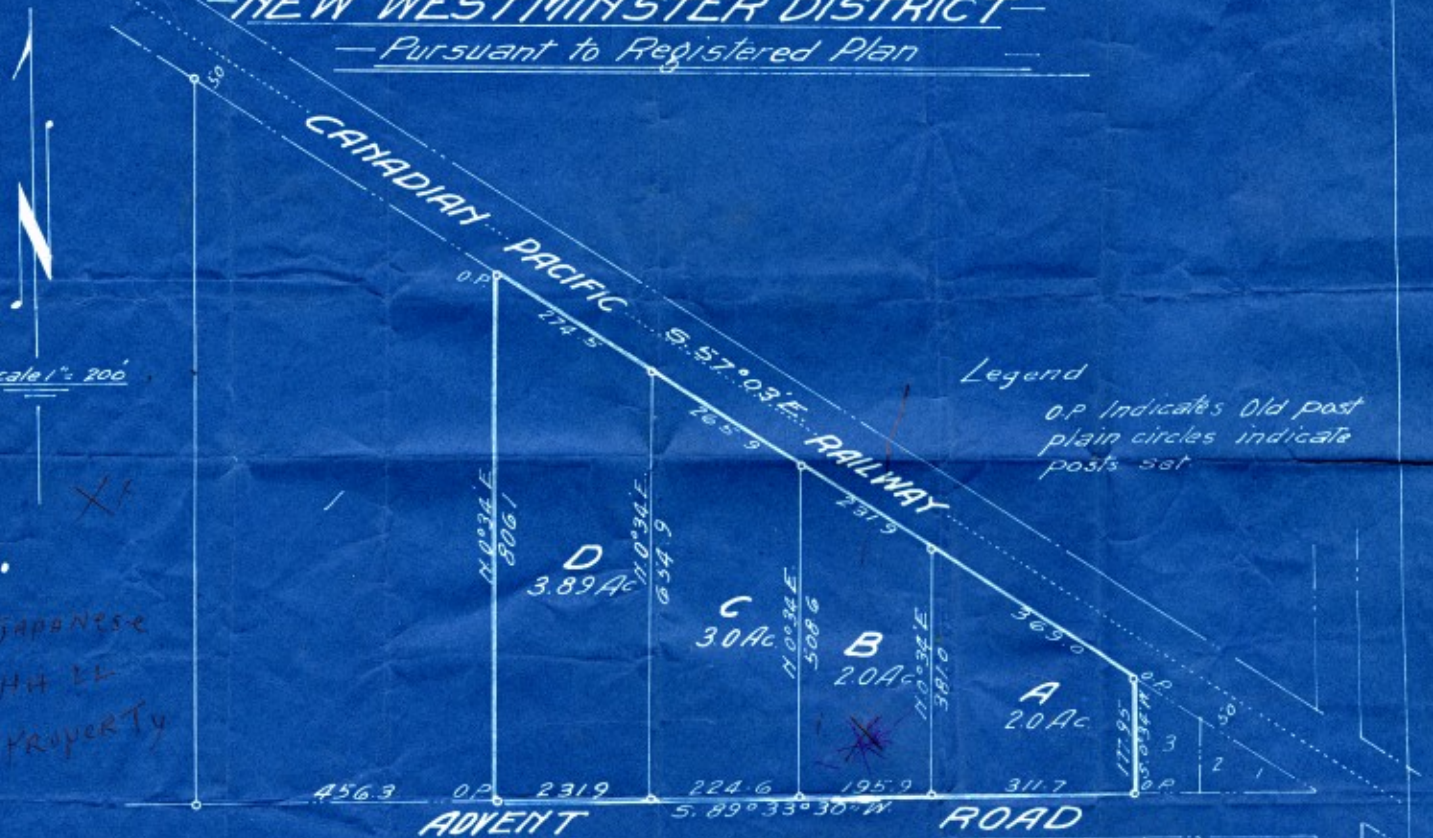

Scale 1" = 200'

Legend

O.P indicates Old post
plain circles indicate
posts set

JAPANESE
HALL
PROPERTY

I Vernon Edge of Haney British Columbia Land Surveyor make oath and say that I was present at and did personally superintend the survey represented by this plan and that the survey and plan are correct. The said survey was completed on the 15th day of June 1939

Sworn before me this 1st day of July 1939

Vernon Edge

A Notary public in and for the province of British Columbia

Registered Owner

Witness

"Approved under the Land Registry Act"
this 3rd day of July 1939

Approving Officer

Source: Nikkei National Museum, 2015-4-6
www.nikkeimuseum.org

Pitt Meadows Japanese Hall
site map

Source: Nikkei National Museum, 2015-4-6b
www.nikkeimuseum.org